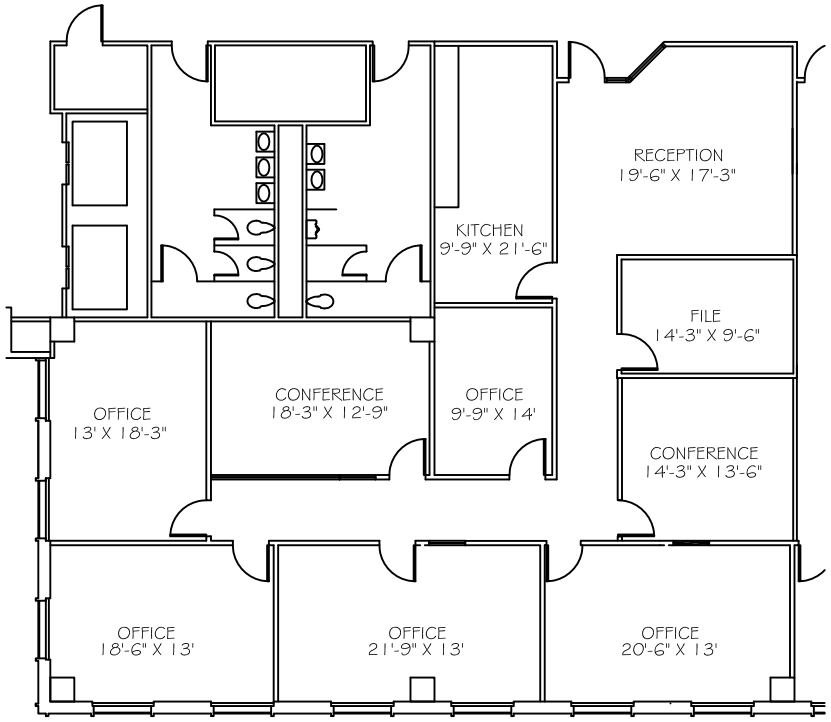

PROPOSED PLAN

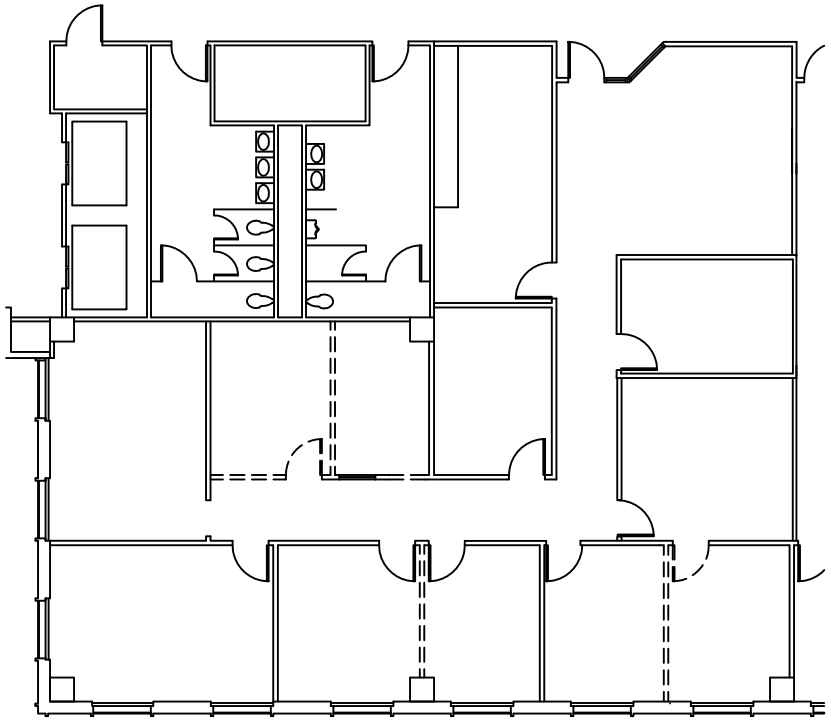

DEMOLITION PLAN

OVERALL ROOM DIMENSIONS ARE INTENDED TO REPRESENT GENERAL ROOM SIZES AND NOT FRAMING DIMENSIONS. ALL EXISTING CONDITIONS SHALL BE FIELD VERIFIED PRIOR TO CONSTRUCTION.

N

Plan Only

Cathy Burgess Interiors
155 East Main Street Suite 102 Lexington, Kentucky 40507
859 255 9400 fx 859 255 9437

SIXTH FLOOR
PNC TOWER
LEXINGTON, KENTUCKY

DATE: 02.04.15
SCALE: 1/16" = 1'-0"
DRAWN BY: BL
REVISIONS:

PROPOSED AND DEMOLITION PLAN

A-1

File: F:\CBI\CAD Files\